
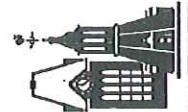


CAD FORMAT:

AUTOCAD 2000i

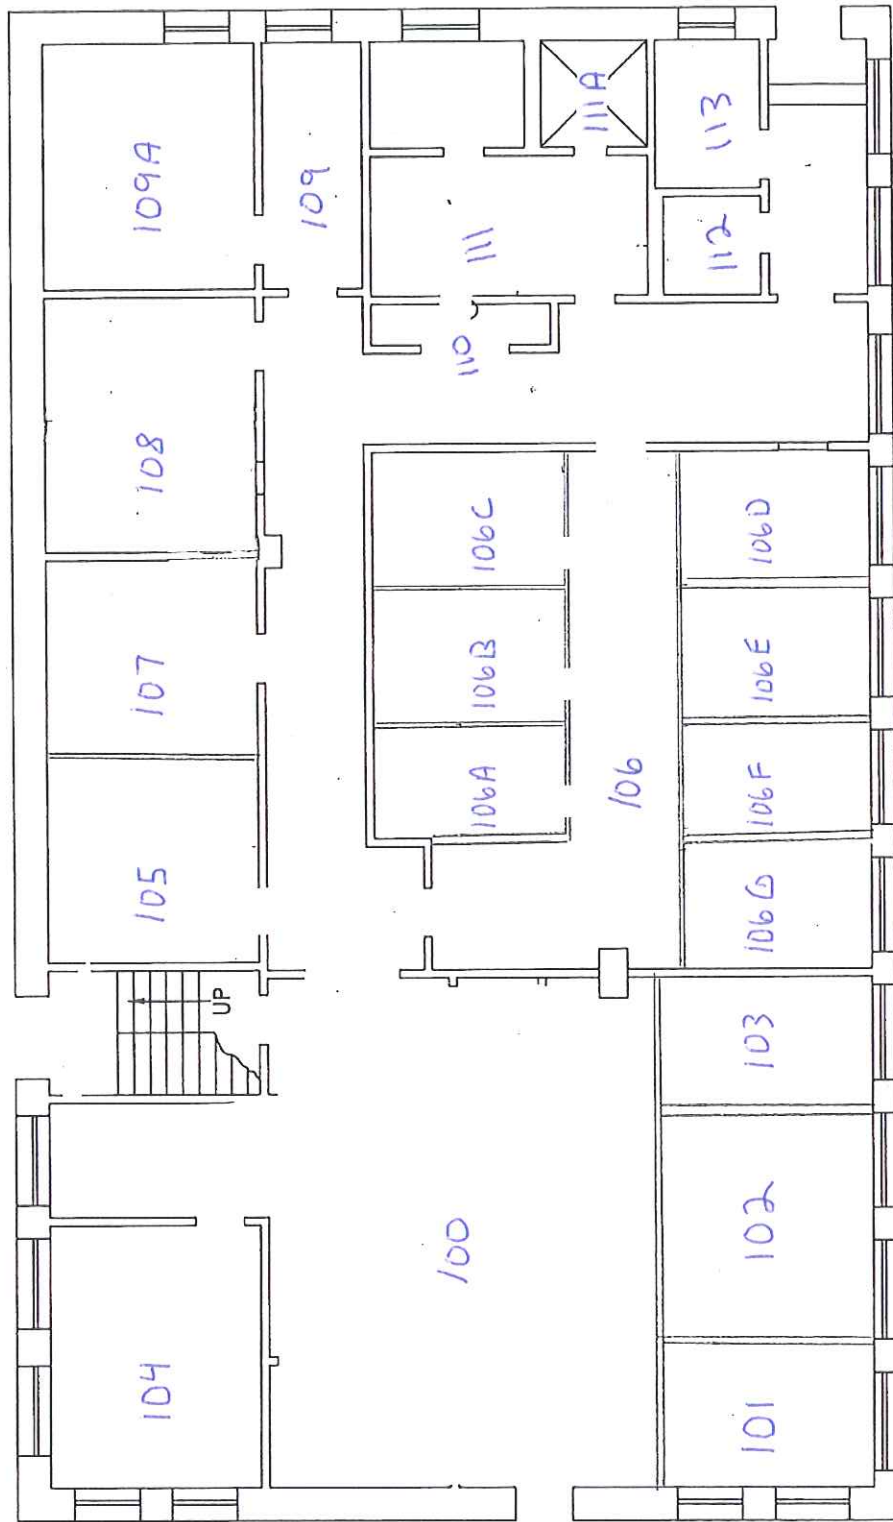

WORCESTER
POLYTECHNIC
INSTITUTE

PROJECT CENTER
1ST FLOOR

DRAWN BY:
RNG

REV.:
B

SHEET:
1 of 3

DATE:
04/12/01

SCALE:
1"=10'