




SCALE: 1"=25'
SHEET NO. 1 OF 2

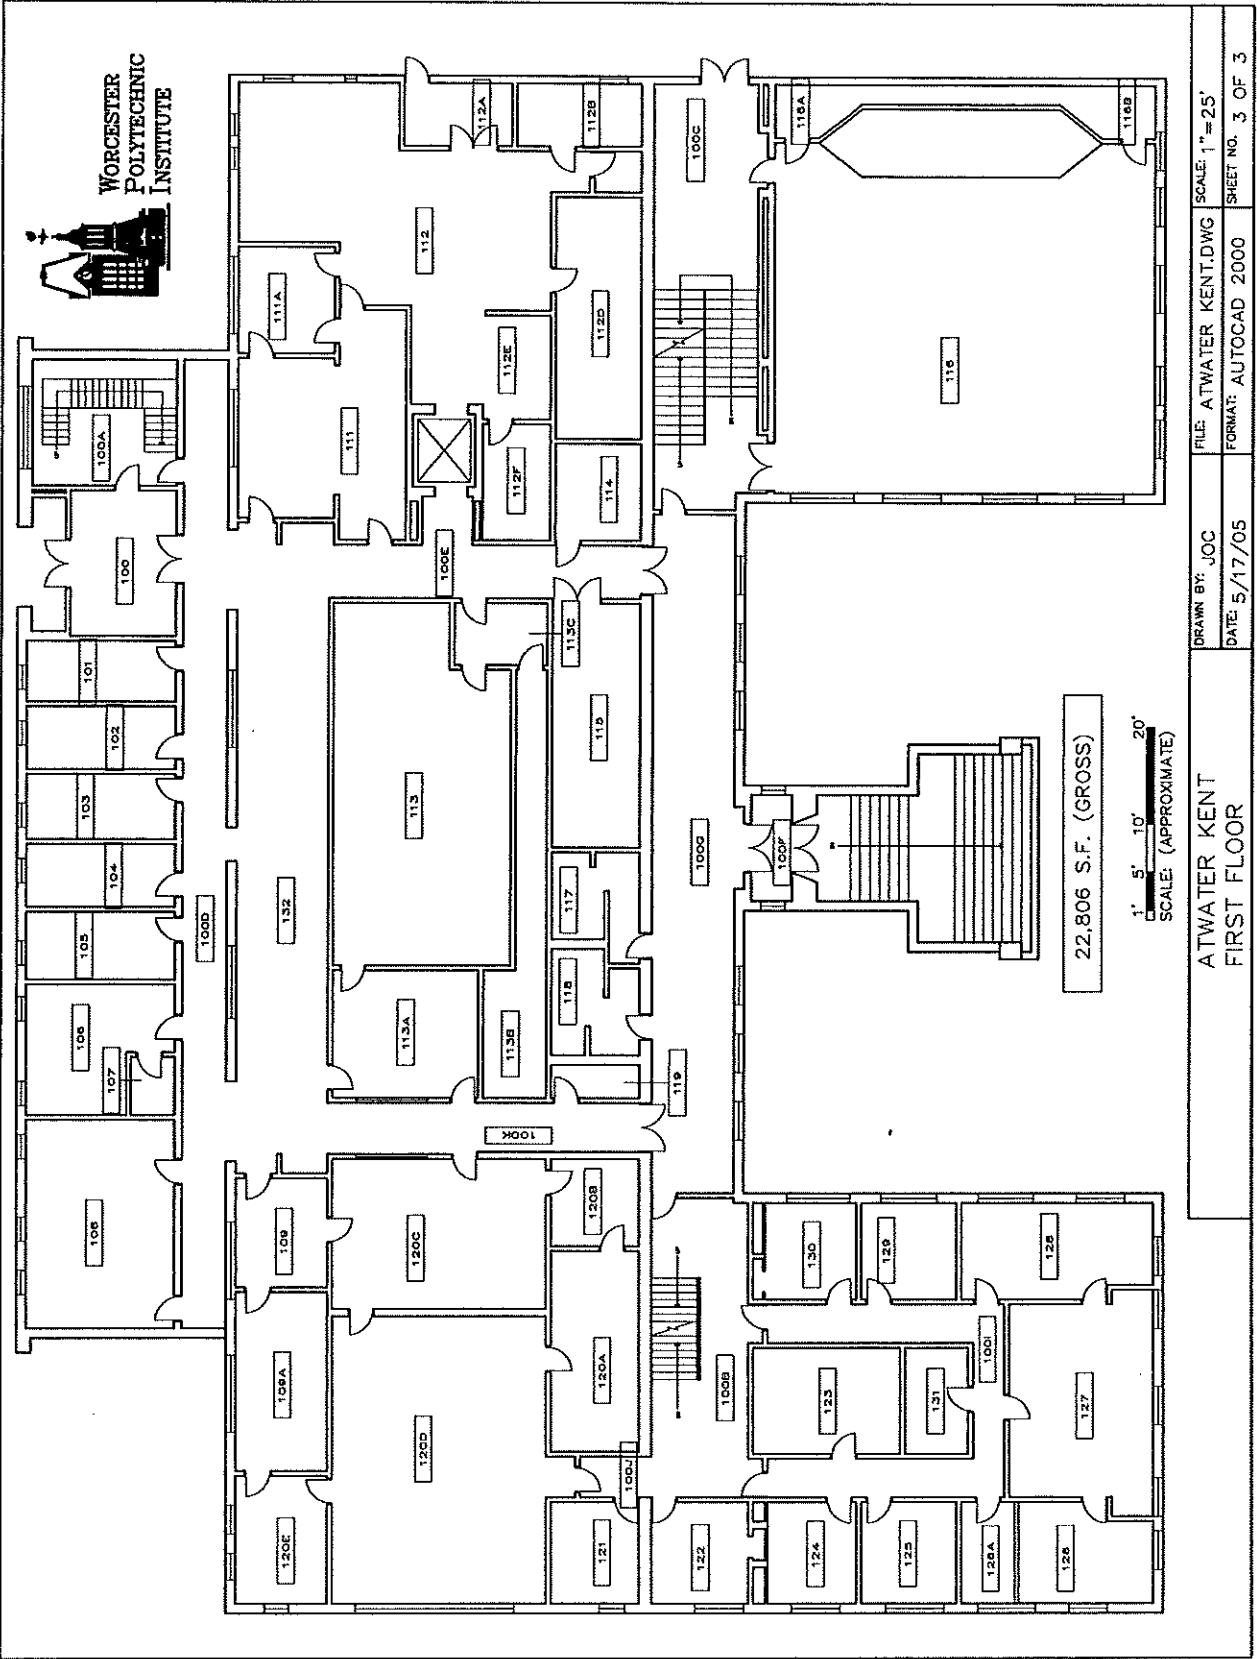

ATWATER KENT FIRST FLOOR	FILE: ATWATER KENT.DWG DRAWN BY: JOC DATE: 5/17/05	SCALE: 1" = 25' SHEET NO. 3 OF 3
-----------------------------	--	-------------------------------------

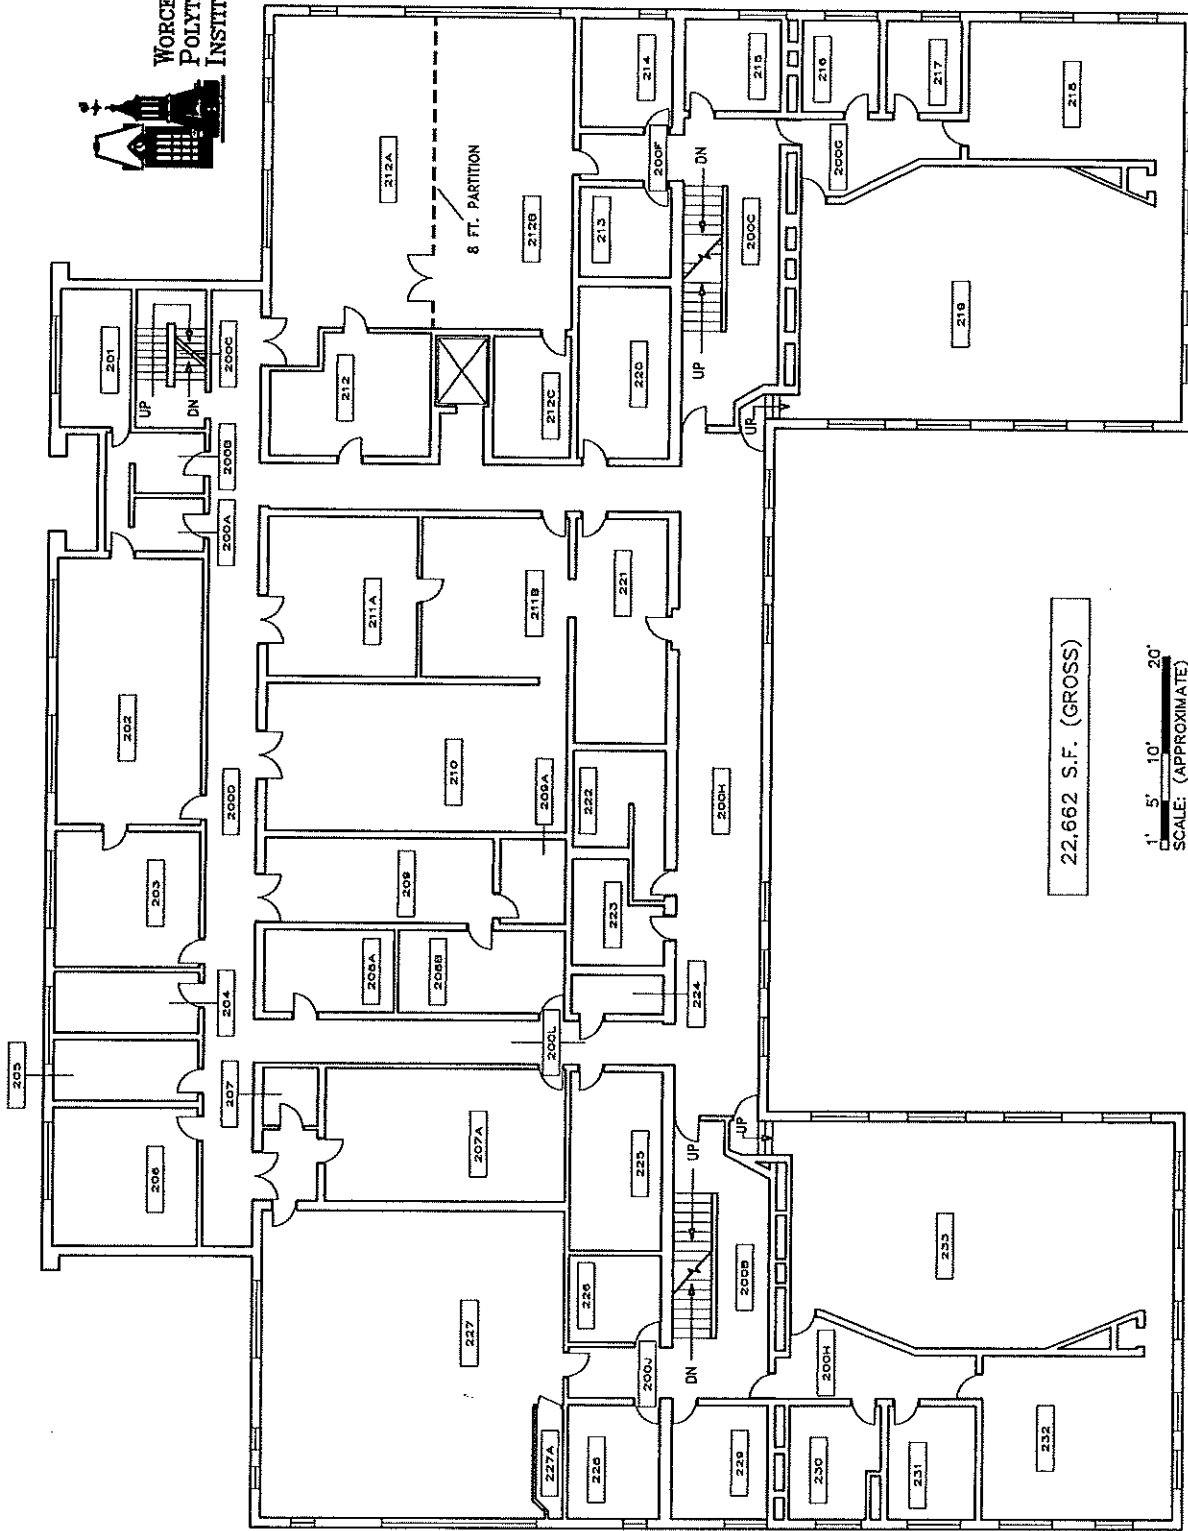

ATWATER KENT SECOND FLOOR		DRAWN BY: JOC	FILE: ATWATER KENT.DWG
		DATE: 5/17/05	SCALE: 1" = 25'
			FORMAT: AUTOCAD 2000
			SHEET NO. 1 OF 2

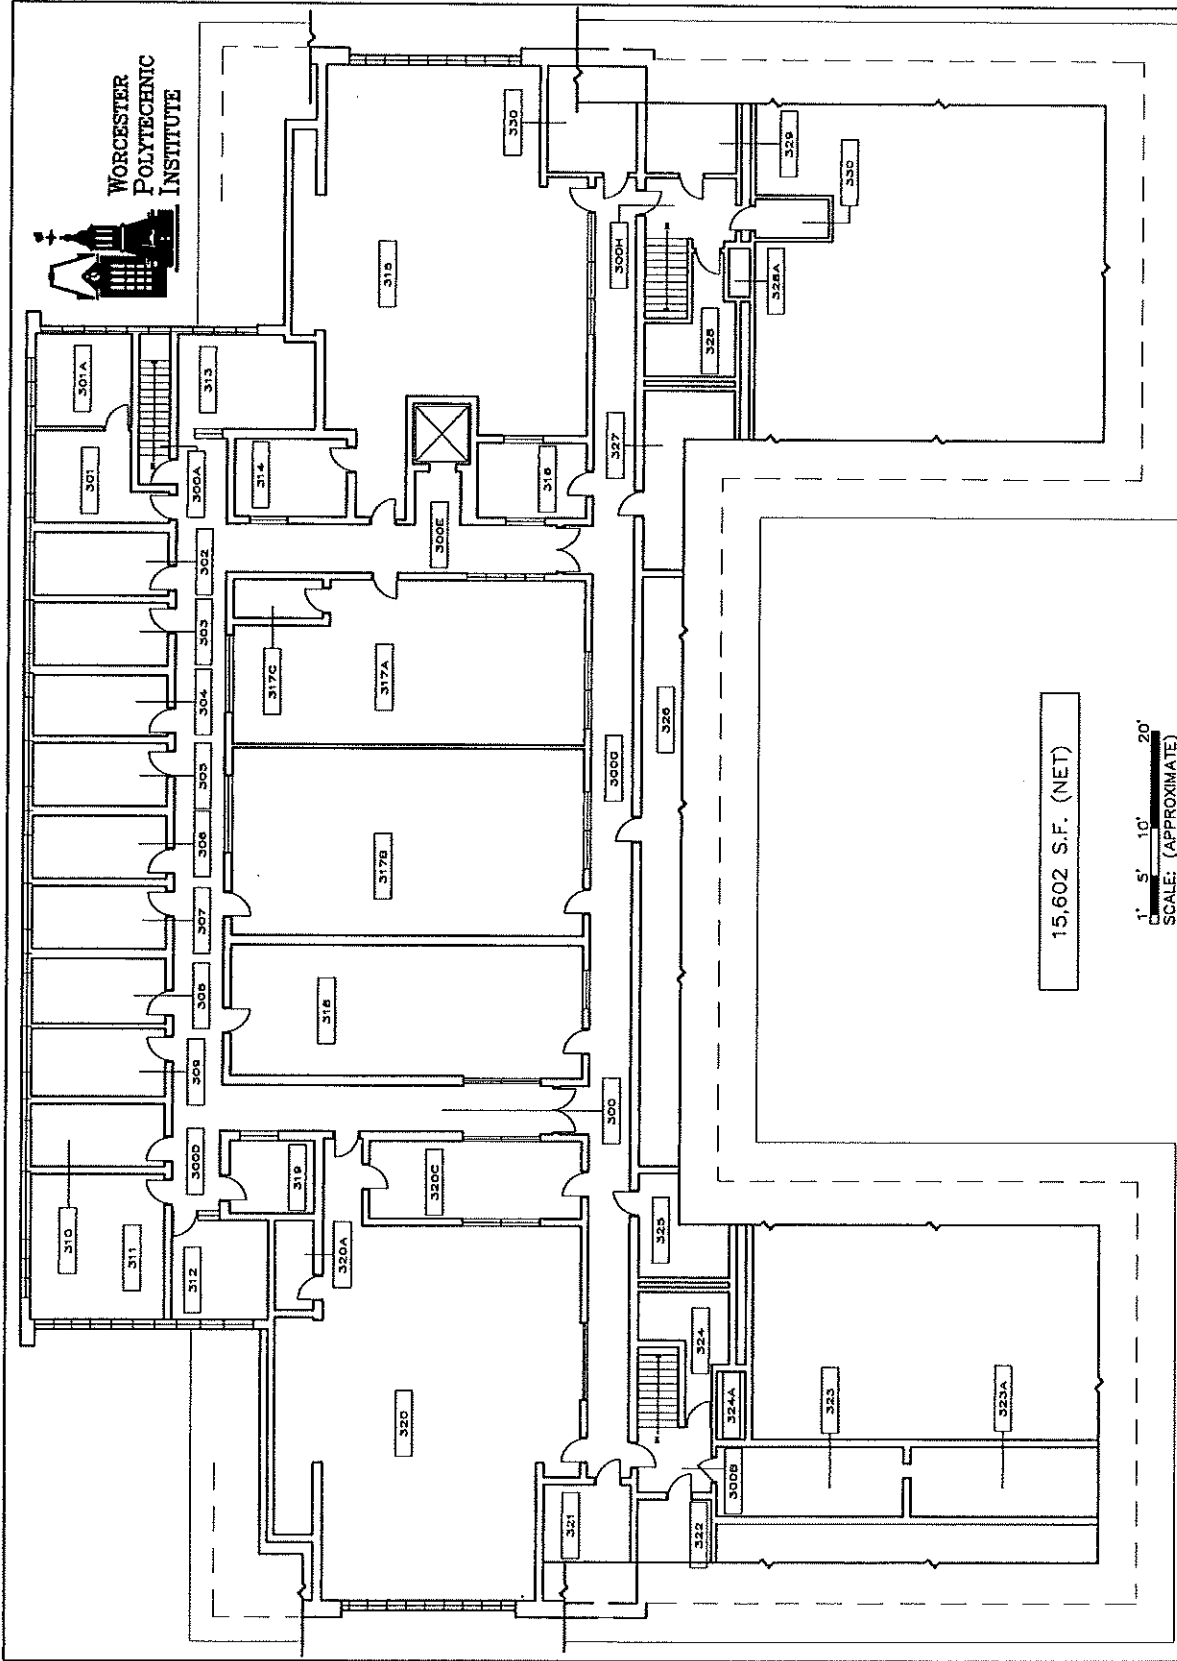

15,602 S.F. (NET)

1" = 5' 10" = 20'
SCALE: (APPROXIMATE)

ATWATER KENT THIRD FLOOR		DRAWN BY: JOC	FILE: ATWATER KENT.DWG	SCALE: 1"=25'
		DATE: 5/17/05	FORMAT: AUTOCAD 2000	SHEET NO. 2 OF 2